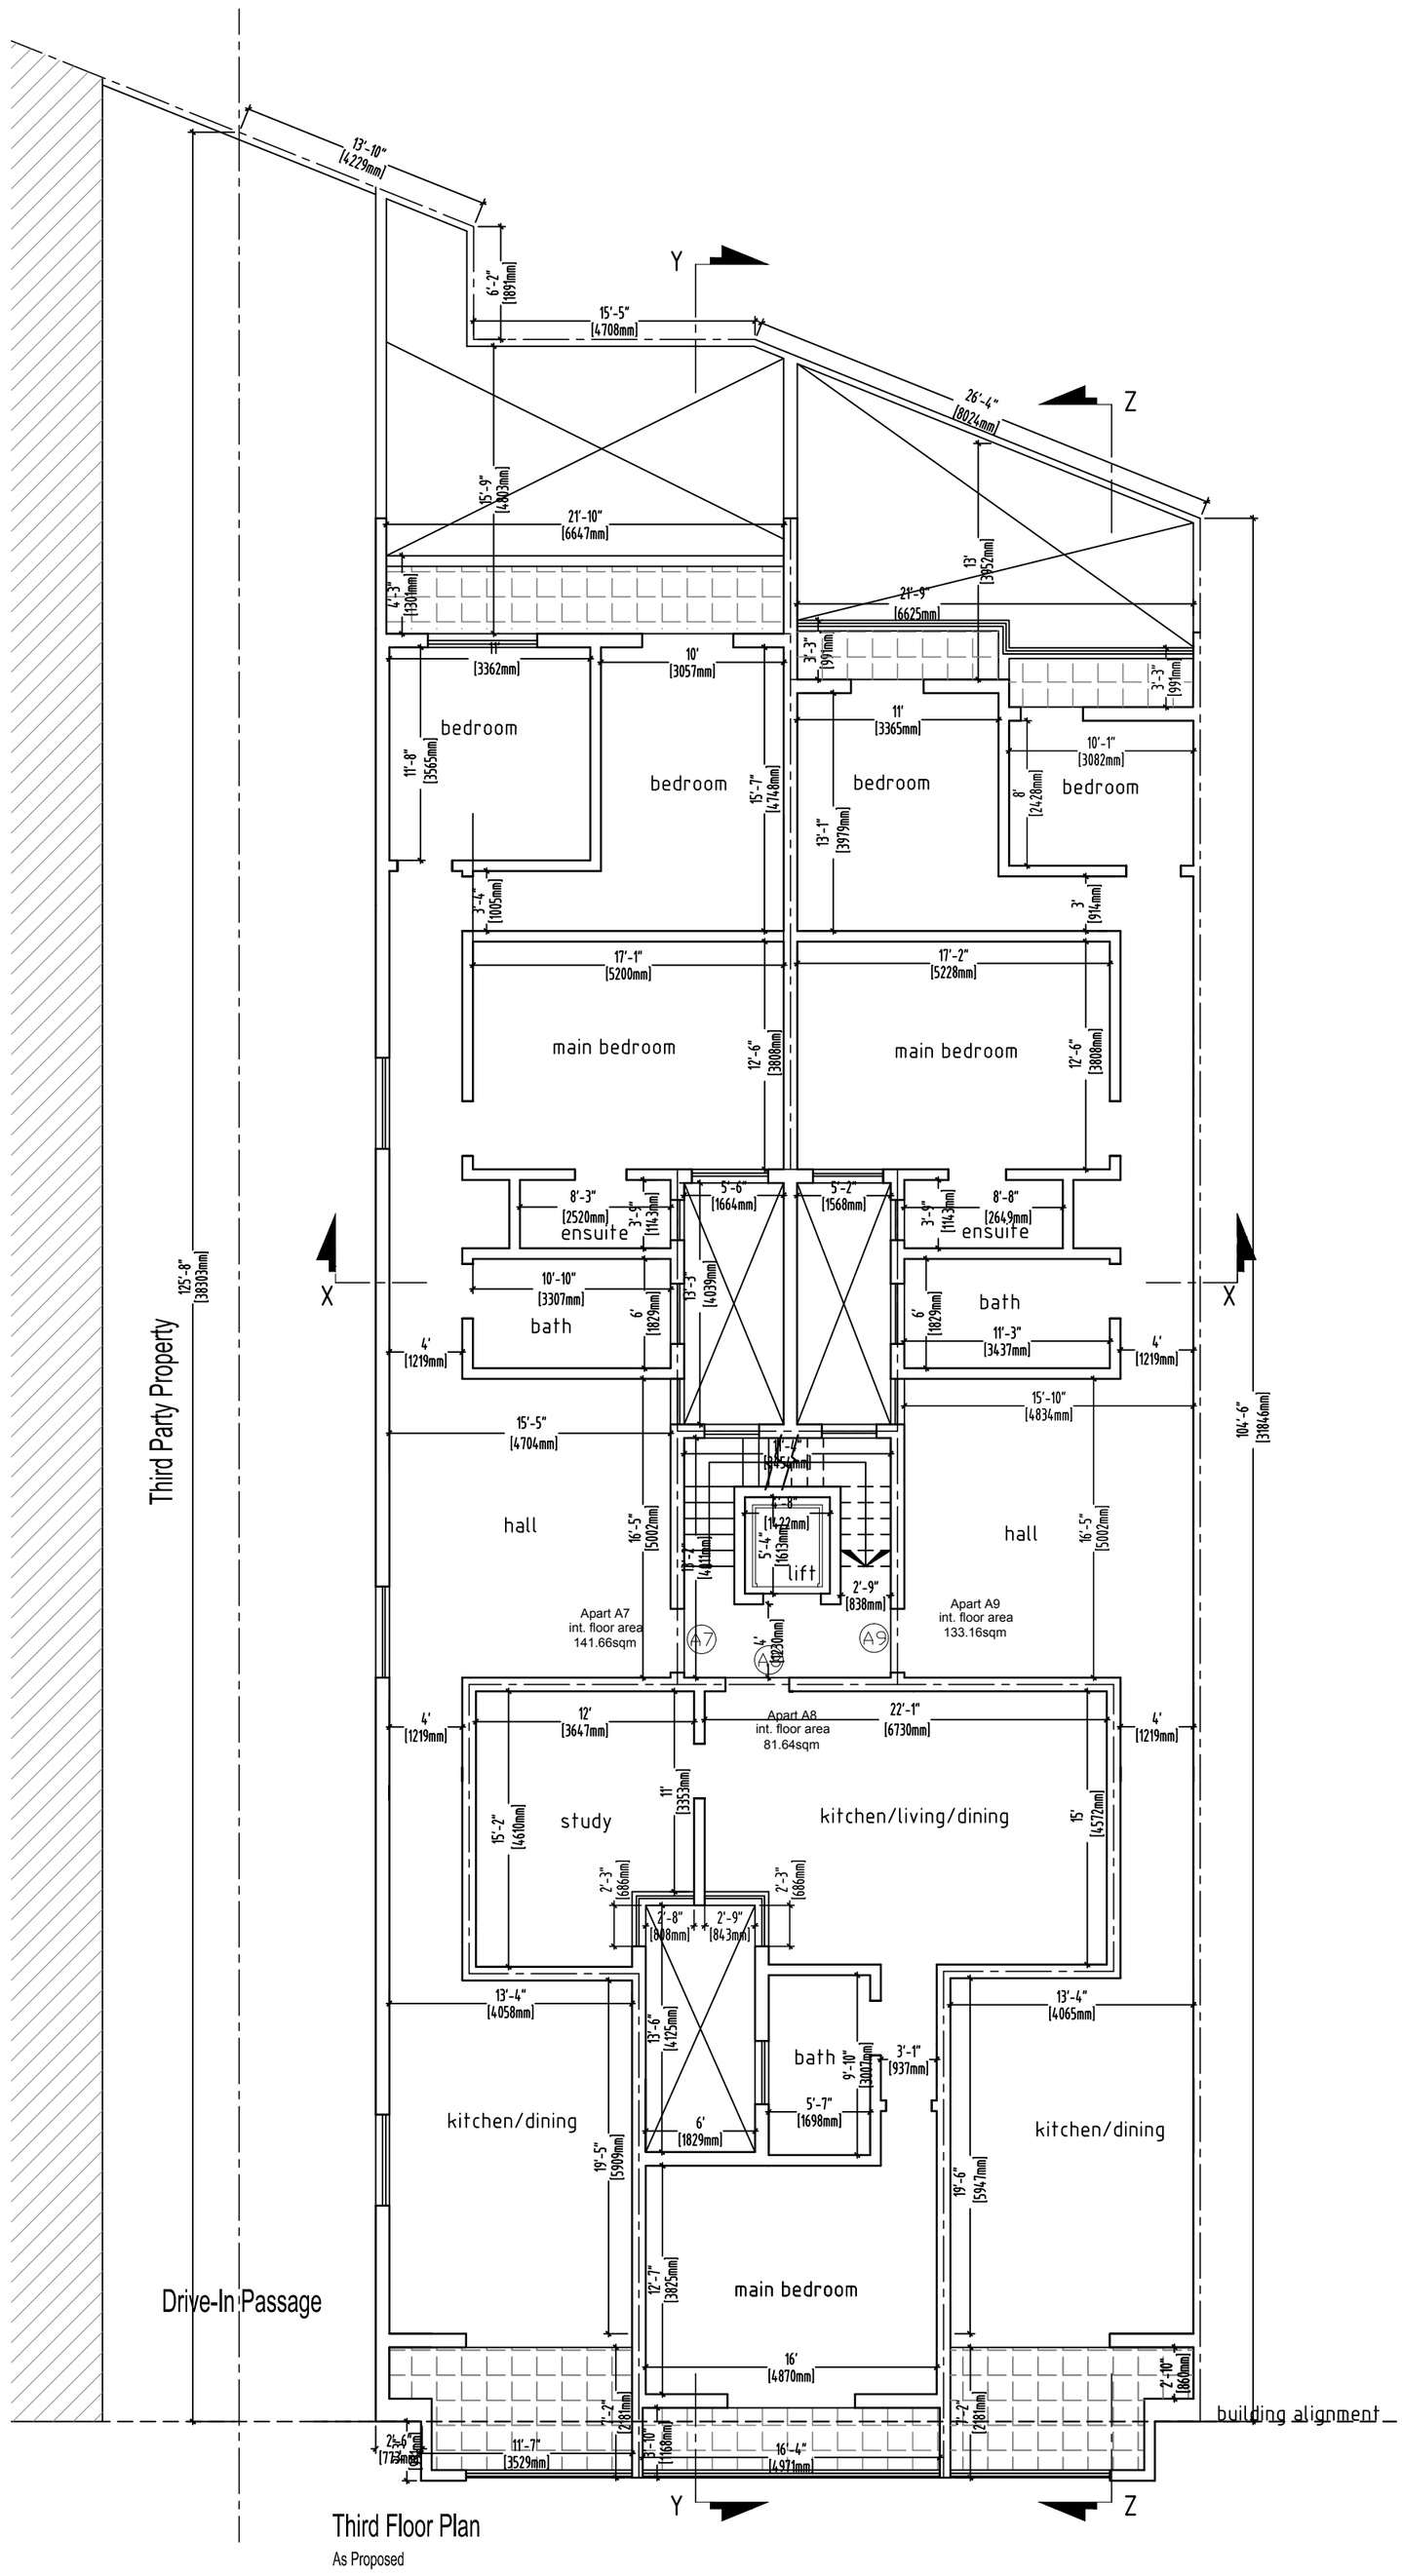

Third Floor Plan

As Proposed

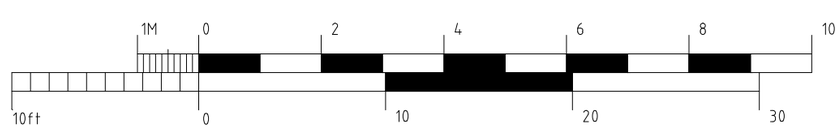

SCALE 1:100

DAVID PSAILA BE&A, A&CE
ARCHITECT & CIVIL ENGINEER
D.PEAK, Balzan Valley, Balzan.
Tel: 21412908 - Fax: 21470870 - Mobile: 9949 5847

Client: Matthew Psaila

Job: Third Floor Level

Scale:	Date:	File No:	Dwg. No:	Rev.
1:100	2019.05.27	120-11	005	02